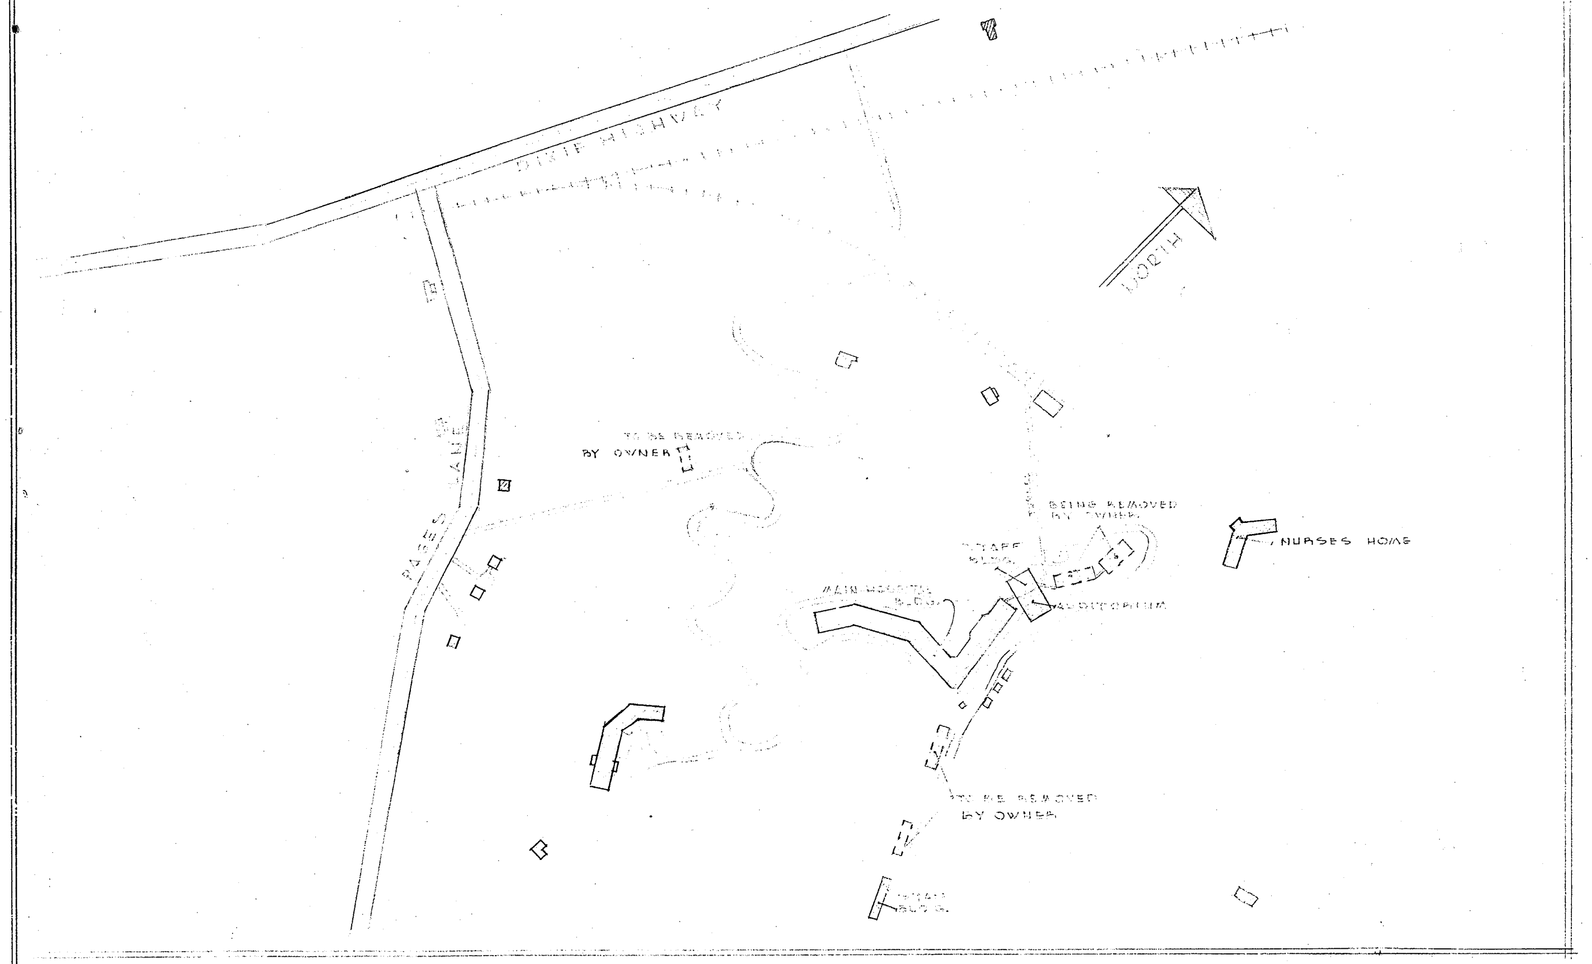

PLOT PLAN
SCALE 1" = 300'-0"

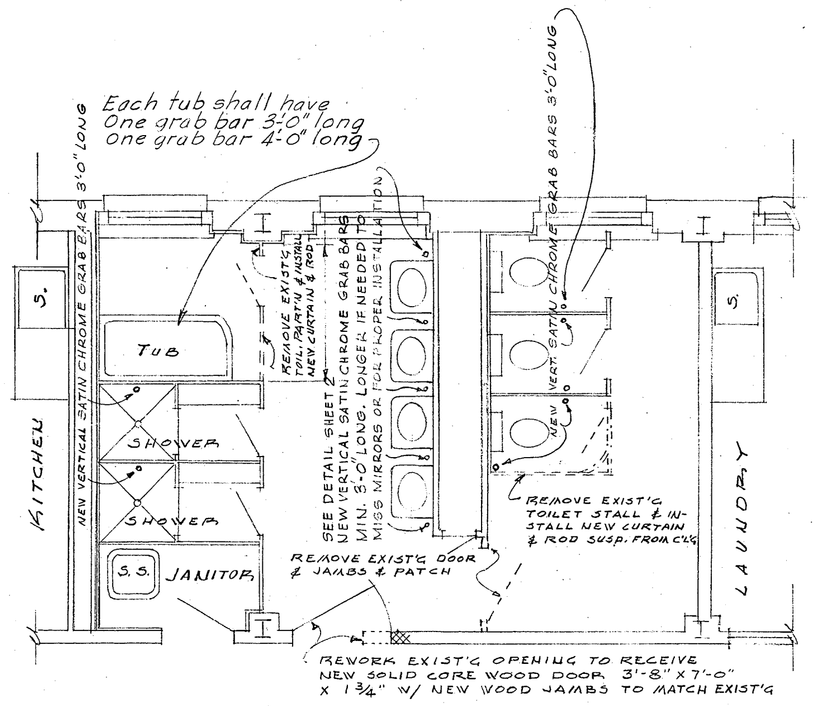
Each tub shall have
One grab bar 3'0" long
One grab bar 4'-0" long
NEW VERTICAL SATIN CHROME GRAB BARS 3'0" LONG
KITCHEN
Tub
SHOWER
SHOWER
S.S.
JANITOR
S.
SEE DETAIL SHEET 2
NEW VERTICAL SATIN CHROME GRAB BARS MIN. 3'-0" LONG, LONGER IF NEEDED TO MEET CODE REQUIREMENTS. INSTALL AS SHOWN
REMOVE EXIST'G TOILET PARTN. & INSTALL NEW CHROME & SATIN FINISH
NEW VERT. SATIN CHROME GRAB BARS 3'0" LONG
REMOVE EXIST'G TOILET STALL & INSTALL NEW CURTAIN & ROD SUSP. FROM CEIL.
REMOVE EXIST'G DOOR & JAMBS & PATCH
REWORK EXIST'G OPENING TO RECEIVE NEW SOLID CORE WOOD DOOR, 3'-8" X 7'-0" X 1 3/4" W/ NEW WOOD JAMBS TO MATCH EXIST'G
LAUNDRY

DETAIL 11-A
FIRST FLOOR, TOILET - WEST PORTION
SCALE 1/4" = 1'-0"

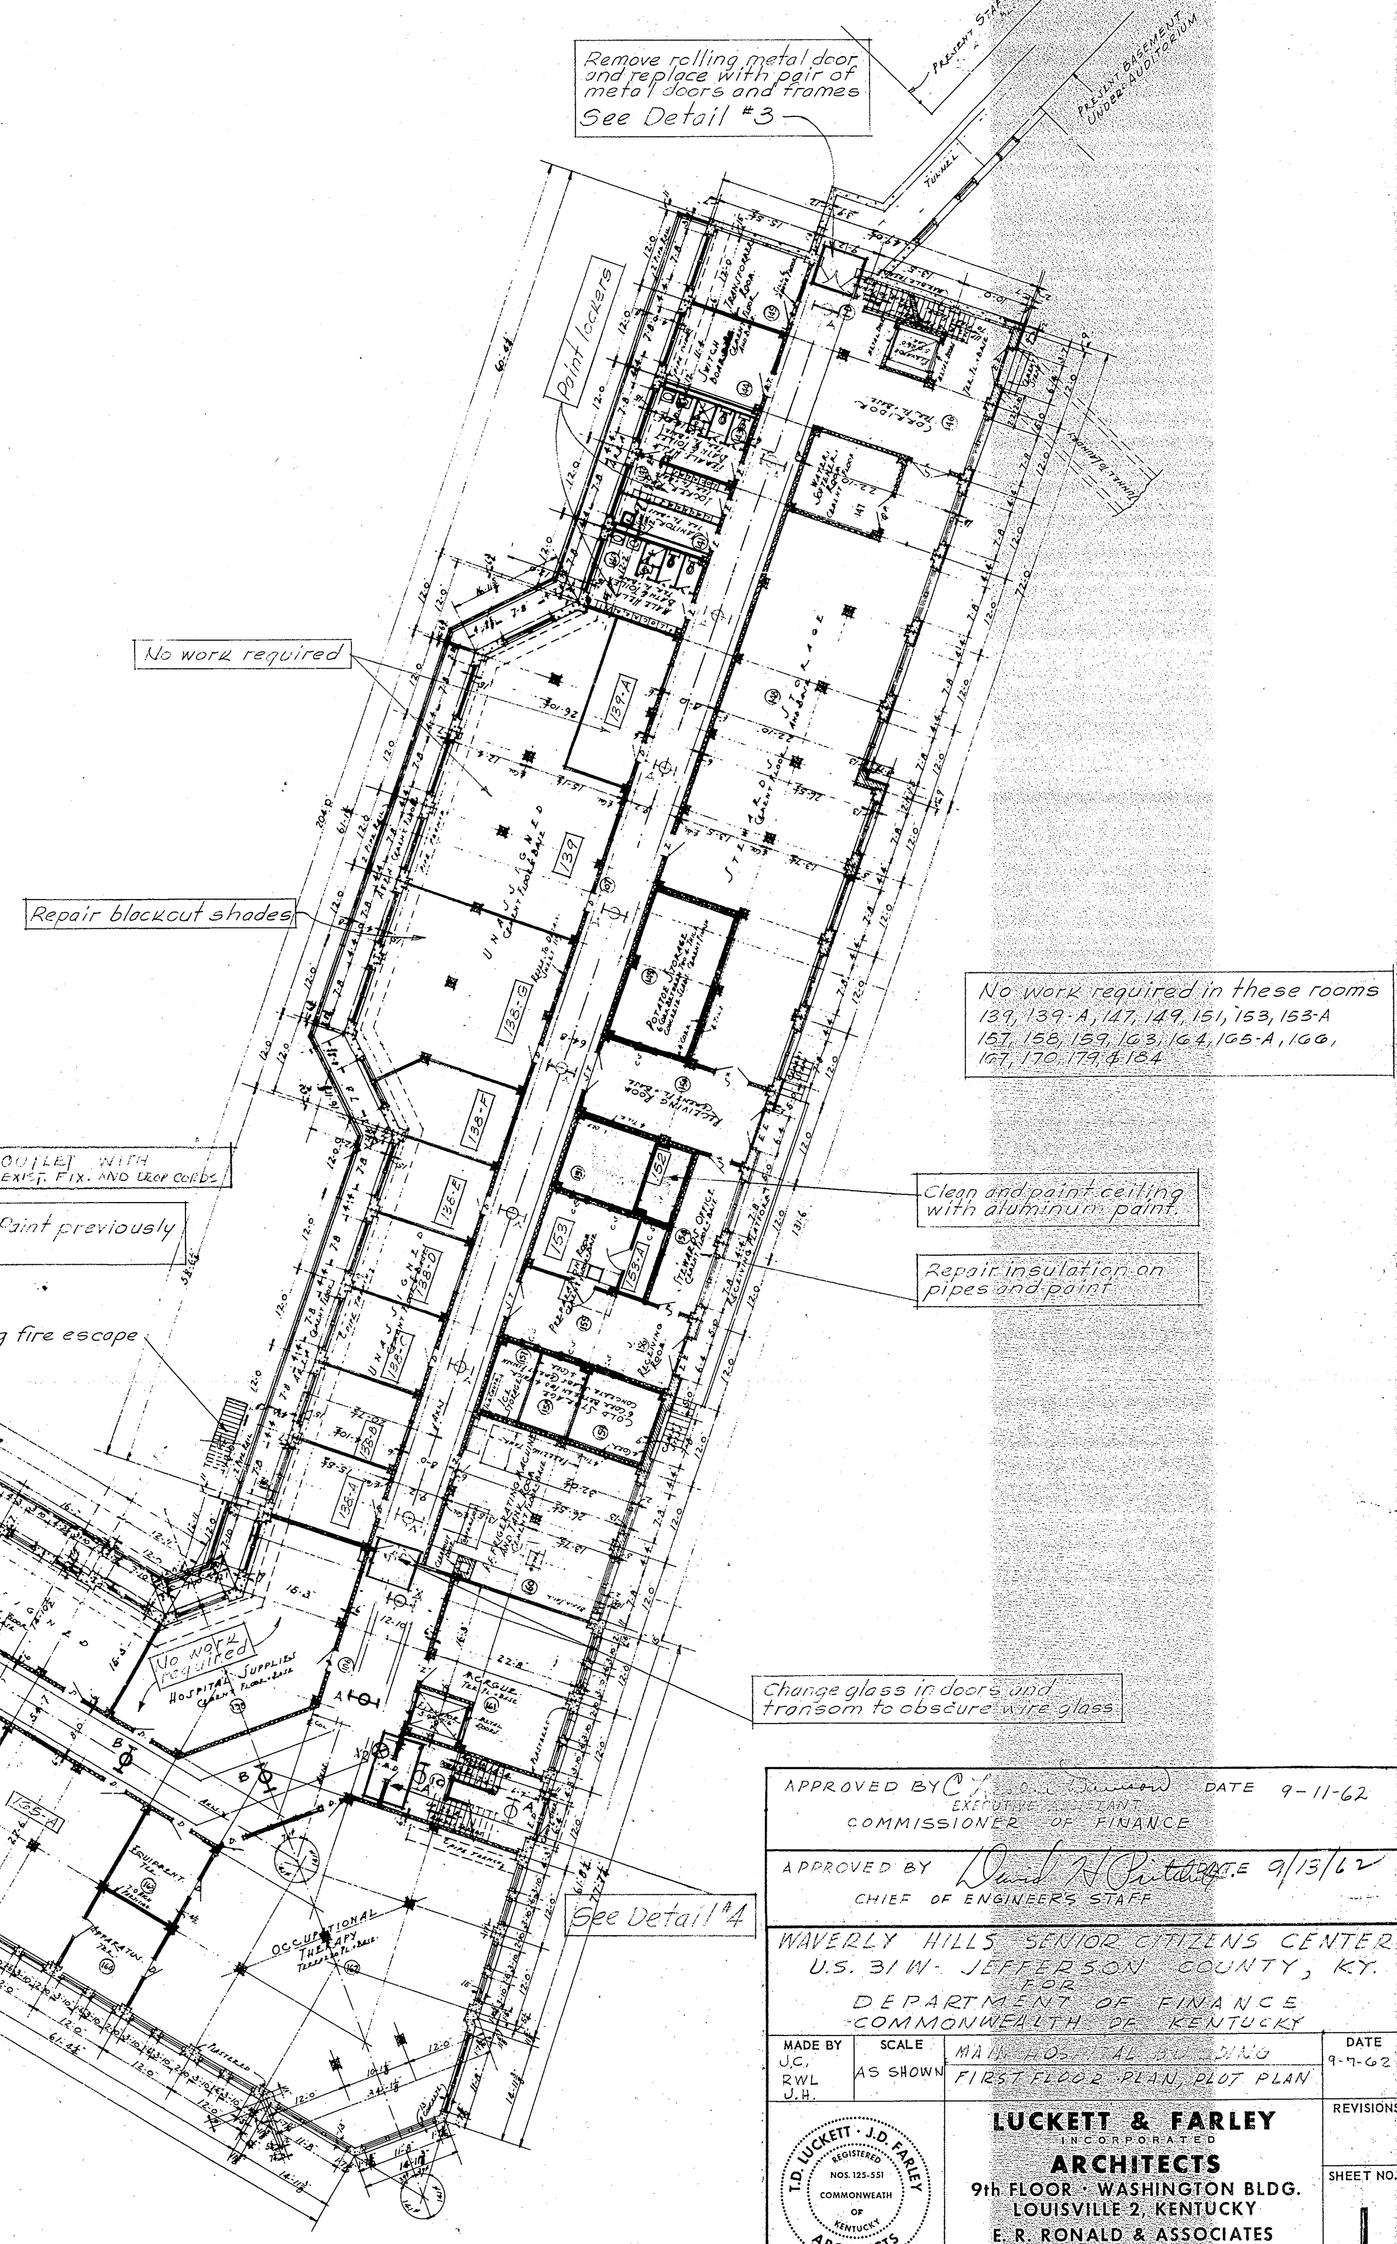
Remove rolling metal door and replace with pair of metal doors and frames
See Detail #3
Paint lockers
No work required
Repair blackout shades
No work required in these rooms
139, 139-A, 147, 149, 151, 153, 153-A
157, 158, 159, 163, 164, 165-A, 166,
167, 170, 179 & 184
Clean and paint ceiling with aluminum paint.
Repair insulation on pipes and paint
Change glass in doors and transom to obscure wire glass
See Detail #4
Existing fire escape
Beauty & Barber Shop. Paint previously painted woodwork
COMNECT TO EXIST. OUTLET WITH WIRE MOULD - REMOVE ALL EXIST. FIX. AND USE OUTLET
Paint all doors and partitions
Patch pipe insulation
Paint wood bookcases
See Detail #1
Connect Exit Lights
Repair wood doors
See Detail #1-A
See Detail 11-A
See Detail #2
Repair and paint door and frame, repair panic hardware. Patch canopy roof. Plaster canopy ceiling with cement plaster.
Remove glass and replace with wire glass
EXTEND WIRING IN CONDUIT UP TO UPPER FLOOR
Paint conc. wall where previously painted
New fire escape
See Detail #10
Paint metal windows and screens

FIRST FLOOR PLAN
SCALE 1/16" = 1'-0"

GENERAL NOTES

This Floor Plan is a reduction of the original working drawings and is intended to give only the general conditions, dimensions, and arrangement.

Contractor to verify all dimensions and conditions at the buildings before starting any work or fabrication of materials.

APPROVED BY _____ DATE 9-11-62
EXECUTIVE ASSISTANT TO THE COMMISSIONER OF FINANCE

APPROVED BY _____ DATE 9/13/62
CHIEF OF ENGINEERS STAFF

WAVERLY HILLS SENIOR CITIZENS CENTER
U.S. 31 W - JEFFERSON COUNTY, KY.
FOR
DEPARTMENT OF FINANCE
COMMONWEALTH OF KENTUCKY

MADE BY	SCALE	MAIN HOSPITAL BUILDING	DATE
J.C. R.W.L. J.H.	AS SHOWN	FIRST FLOOR PLAN, PLOT PLAN	9-7-62

T.D. LUCKETT - J.D. FARLEY REGISTERED ARCHITECTS NOS. 123-531 COMMONWEALTH OF KENTUCKY

LUCKETT & FARLEY
INCORPORATED
ARCHITECTS
9th FLOOR - WASHINGTON BLDG.
LOUISVILLE 2, KENTUCKY
E. R. RONALD & ASSOCIATES
CONSULTING ENGINEERS

REVISIONS

SHEET NO. 1